


- NOTES:
1. THE TOP OF THE DRUM SHALL NOT BE OPEN. DRUMS SHALL BE CONSTRUCTED TO PREVENT ROLLING IF KNOCKED OVER. DRUMS SHALL BE HOLED WITH INTERNAL TOP-MOUNTED LIGHTING HANDLE WITH 2 BOLT HOLES SUITABLE FOR ATTACHING FLASHER LIGHTS.
 2. DRUMS SHALL BE MADE OF ORANGE PLASTIC WITH A MINIMUM OF FOUR AL-TORQUE ORANGE AND WHITE REFLECTORIZED STRIPES IF THERE ARE NON-REFLECTORIZED SPACES BETWEEN THE STRIPES. THEY SHALL BE NO MORE THAN 2" WIDE. THE ORANGE AND WHITE REFLECTORIZED STRIPES SHALL BE IN CO. FLUORESC. HIGH INTENSITY GRADE SHEETING FOLKES (ORNO "SCOTCH-LITE" OR APPROVED EQUAL).
 3. THE REFLECTORIZED AREA OF DRUMS SHALL BE ROUND. OTHER SHAPES MAY BE USED, WHICH PROVIDE THE SAME VISIBILITY AS AN 8" DIAMETER ROUND DRUM REGARDLESS OF ORIENTATION, IF APPROVED BY THE ENGINEER.
 4. WHEN BALLAST IS REQUIRED BY THE ENGINEER, SAND OR OTHER NON-ROB BALLAST SHALL BE USED. MAXIMUM HEIGHT OF THE BALLAST SHALL BE SOLID, AND BE LOCATED APPROXIMATELY AT DRAIN LEVEL, IN ACCORDANCE WITH MANUFACTURER'S RECOMMENDATION. CHOOSE DRY SAND BALLAST IN WATERPROOF POLYPROPYLENE BAGS.

PLASTIC DELINEATOR DRUMS
N.T.S. 1/8-82

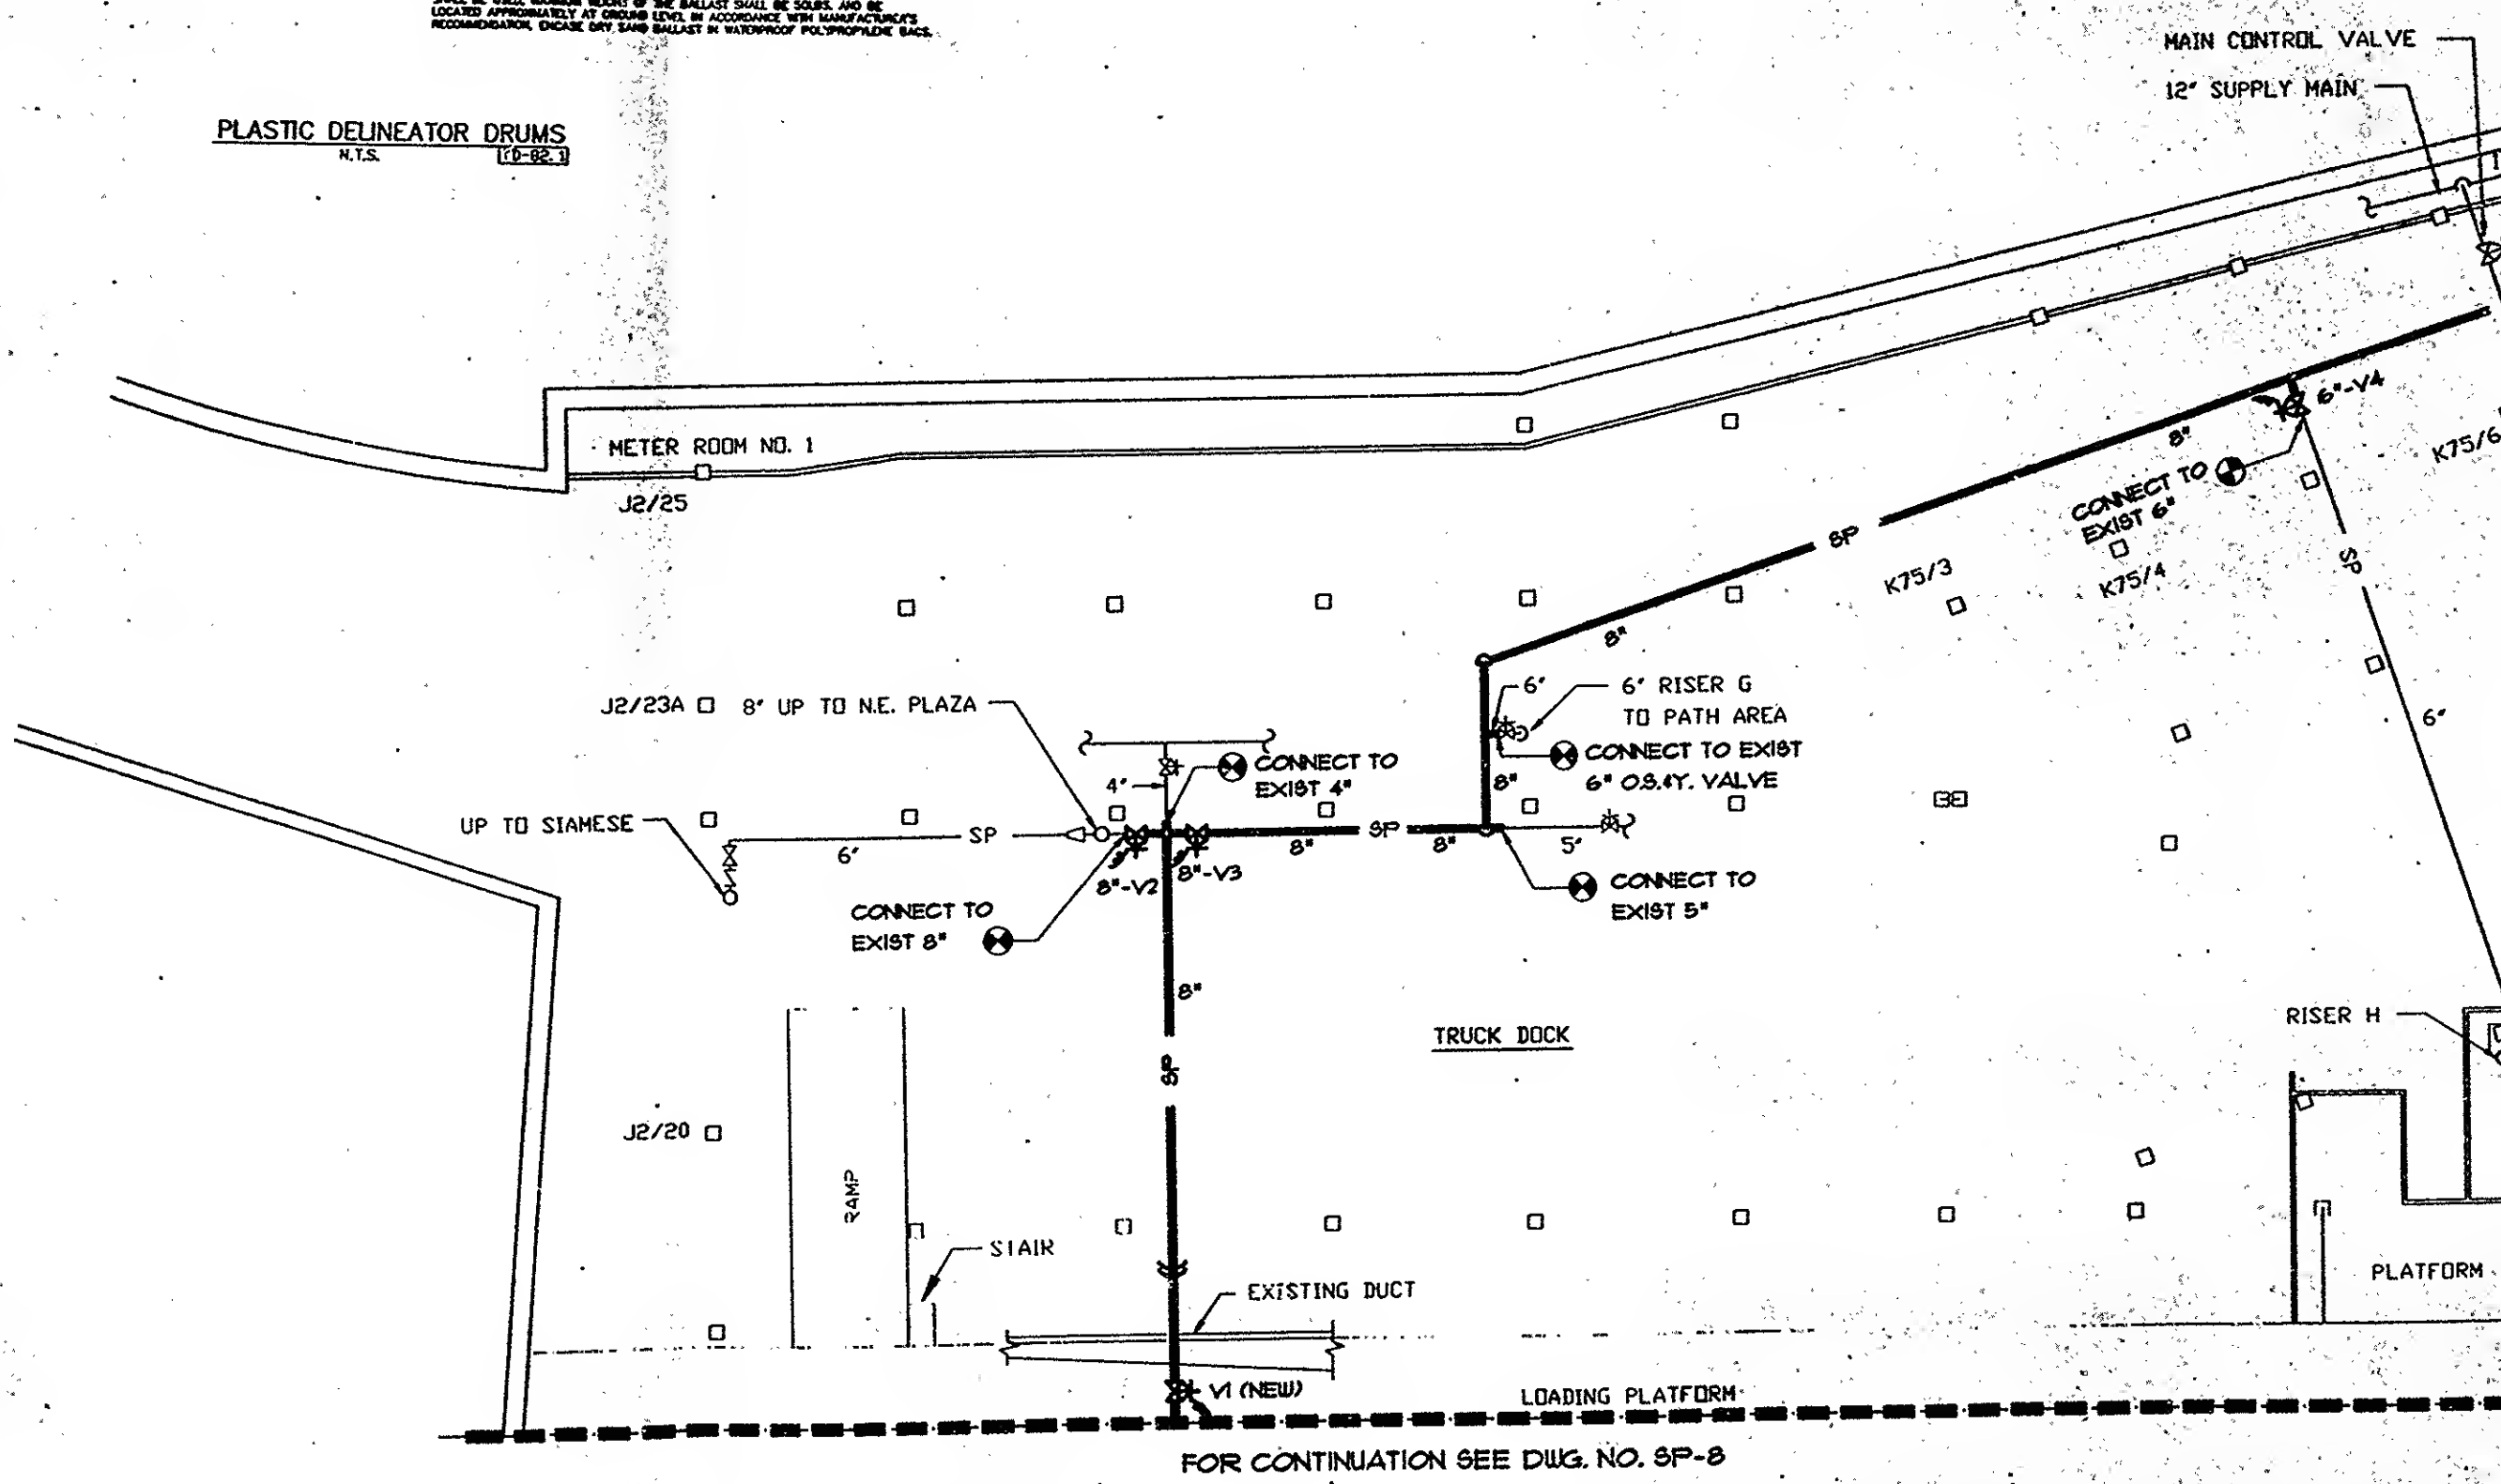

PART PLAN
SCALE IN FEET
0 16 32